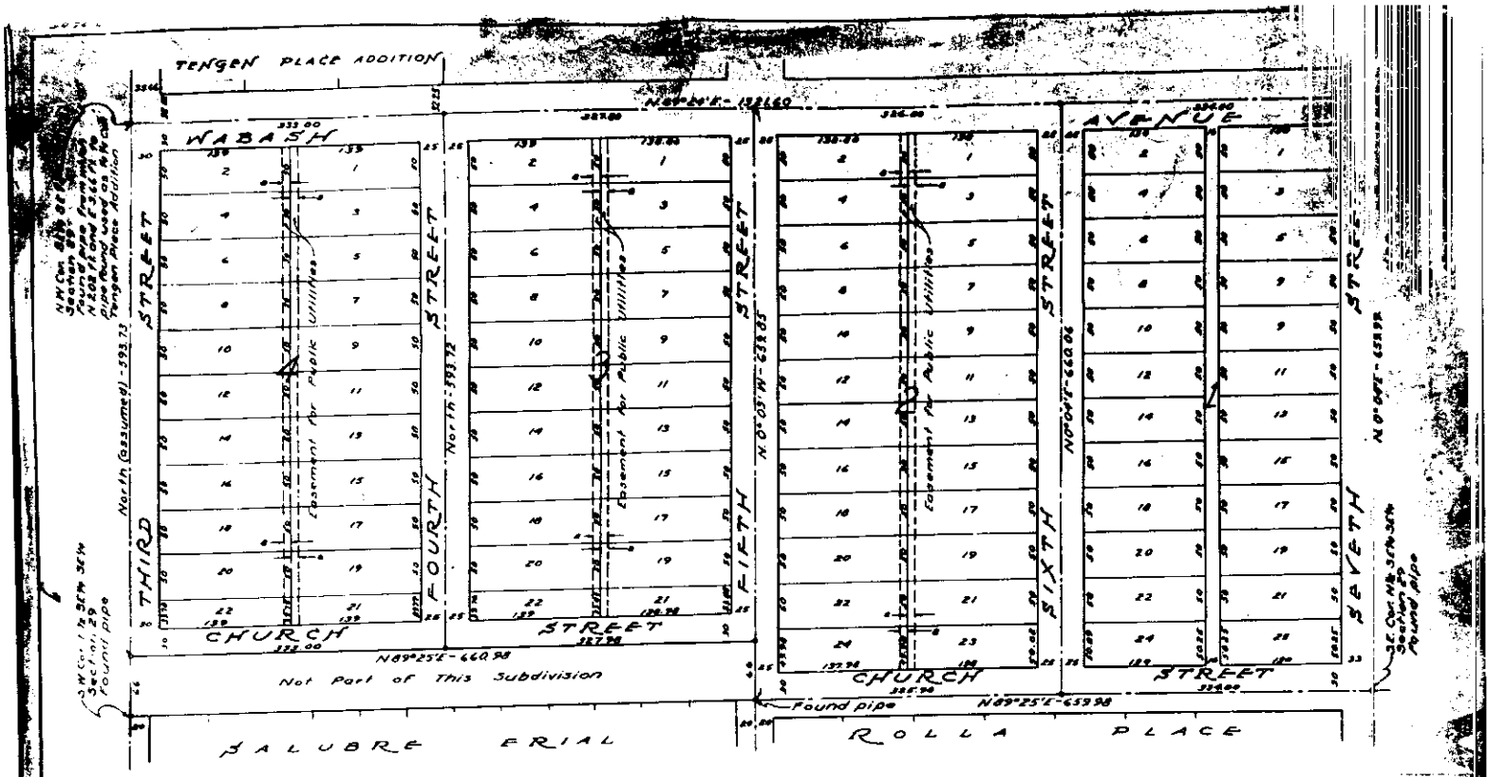

* indicates iron pipe set unless otherwise noted.
Iron pipe set at all lot corners
Lot dimensions include easements where shown.

State of Arizona } ss.
County of Maricopa }

Know All Men By These Presents

That Rose Collister, a widow, has subdivided under the name of GLOBA the N½ SE¼ SE¼ Section 29 T3N R3E G&S.R. B&M. Maricopa County Arizona, except the South 66 feet of the West half thereof. The same being her sole and separate property and hereby publishes this plat as and for the plat of said Globa and declares that said sets forth the location and gives the measurements and dimensions of the blocks, lots, streets and alley constituting same and that each block, each lot and each street shall be known by the number or name that is given to each respectively on said plat and she hereby dedicates to the public for use as such the streets and alley shown on said plat and included in the above described premises. Easements shown on said plat are dedicated to the use shown.

In witness whereof she has hereunto affixed her signature this 5th day of May 1946.

Rose Collister

State of Arizona
County of Maricopa } ss.

This the 31st day of May 1946 before me, [illegible] the undersigned officer personally appeared Rose Collister known to me to be the person whose name is subscribed to the foregoing instrument and acknowledged that she executed the same for the purposes therein contained. In witness whereof I hereunto set my hand and official seal.

[illegible]
Notary Public

GLOBA

A SUBDIVISION OF PART OF
N½ SE¼ SE¼ SECTION 29
T3N R3E G&S.R. B&M.
MARICOPA COUNTY ARIZONA
F.N. HOLMQUIST - ENGINEER
JOB No 3151 MAP No D-2606
SCALE 1 INCH = 60 FEET

This is to certify that the survey and subdivision of the premises described and platted hereon were made under my direction during the month of May 1946.

F.N. Holmquist
R.L.S.