January 14, 2019
Rick No. 4993
MEC

EXHIBIT "A"
LEGAL DESCRIPTION

THAT PART OF THE NORTHWEST QUARTER OF THE NORTHEAST QUARTER OF THE NORTHWEST QUARTER OF SECTION 33, TOWNSHIP 3 NORTH, RANGE 3 EAST OF THE GILA AND SALT RIVER MERIDIAN, MARICOPA COUNTY, ARIZONA, AND BASED ON A PORTION OF EXISTING DEED NO. 2018-0550191, MORE PARTIULARLY DESCRIBED AS FOLLOWS:

BEGINNING AT A POINT 25 FEET WEST AND 210 FEET NORTH OF THE SOUTHEAST CORNER OF THE NORTHWEST QUARTER OF THE NORTHEAST QUARTER OF THE NORTHWEST QUARTER OF SAID SECTION 33;

THENCE WEST 115.00 FEET;

THENCE NORTH 55.00 FEET;

THENCE EAST 115.00 FEET;

THENCE SOUTH 55.00 FEET TO THE POINT OF BEGINNING.



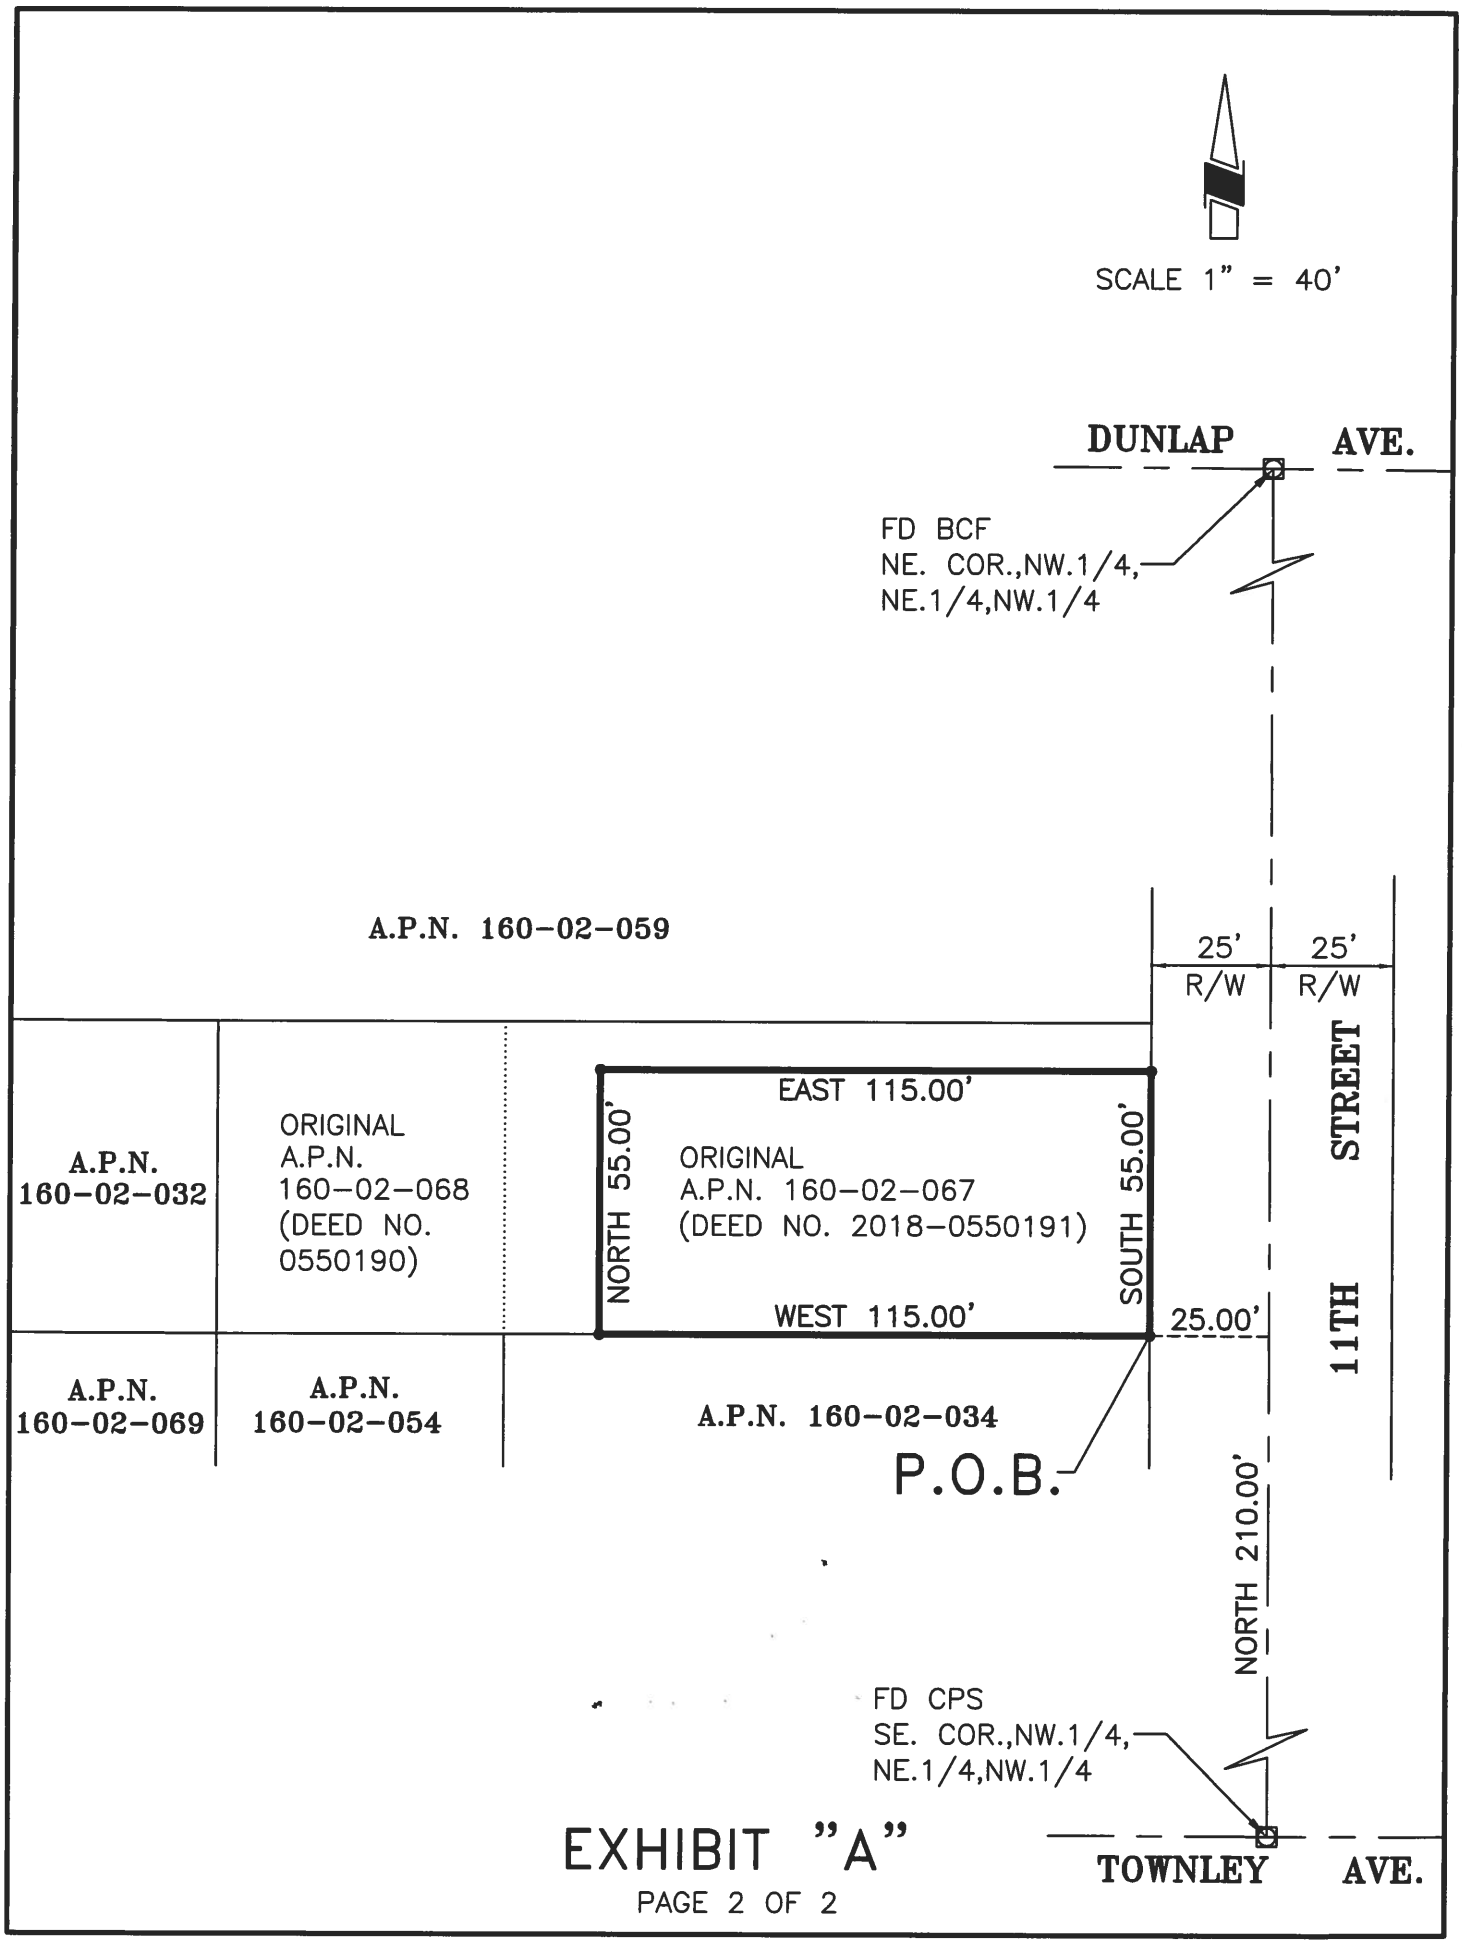


EXHIBIT "A"

PAGE 2 OF 2